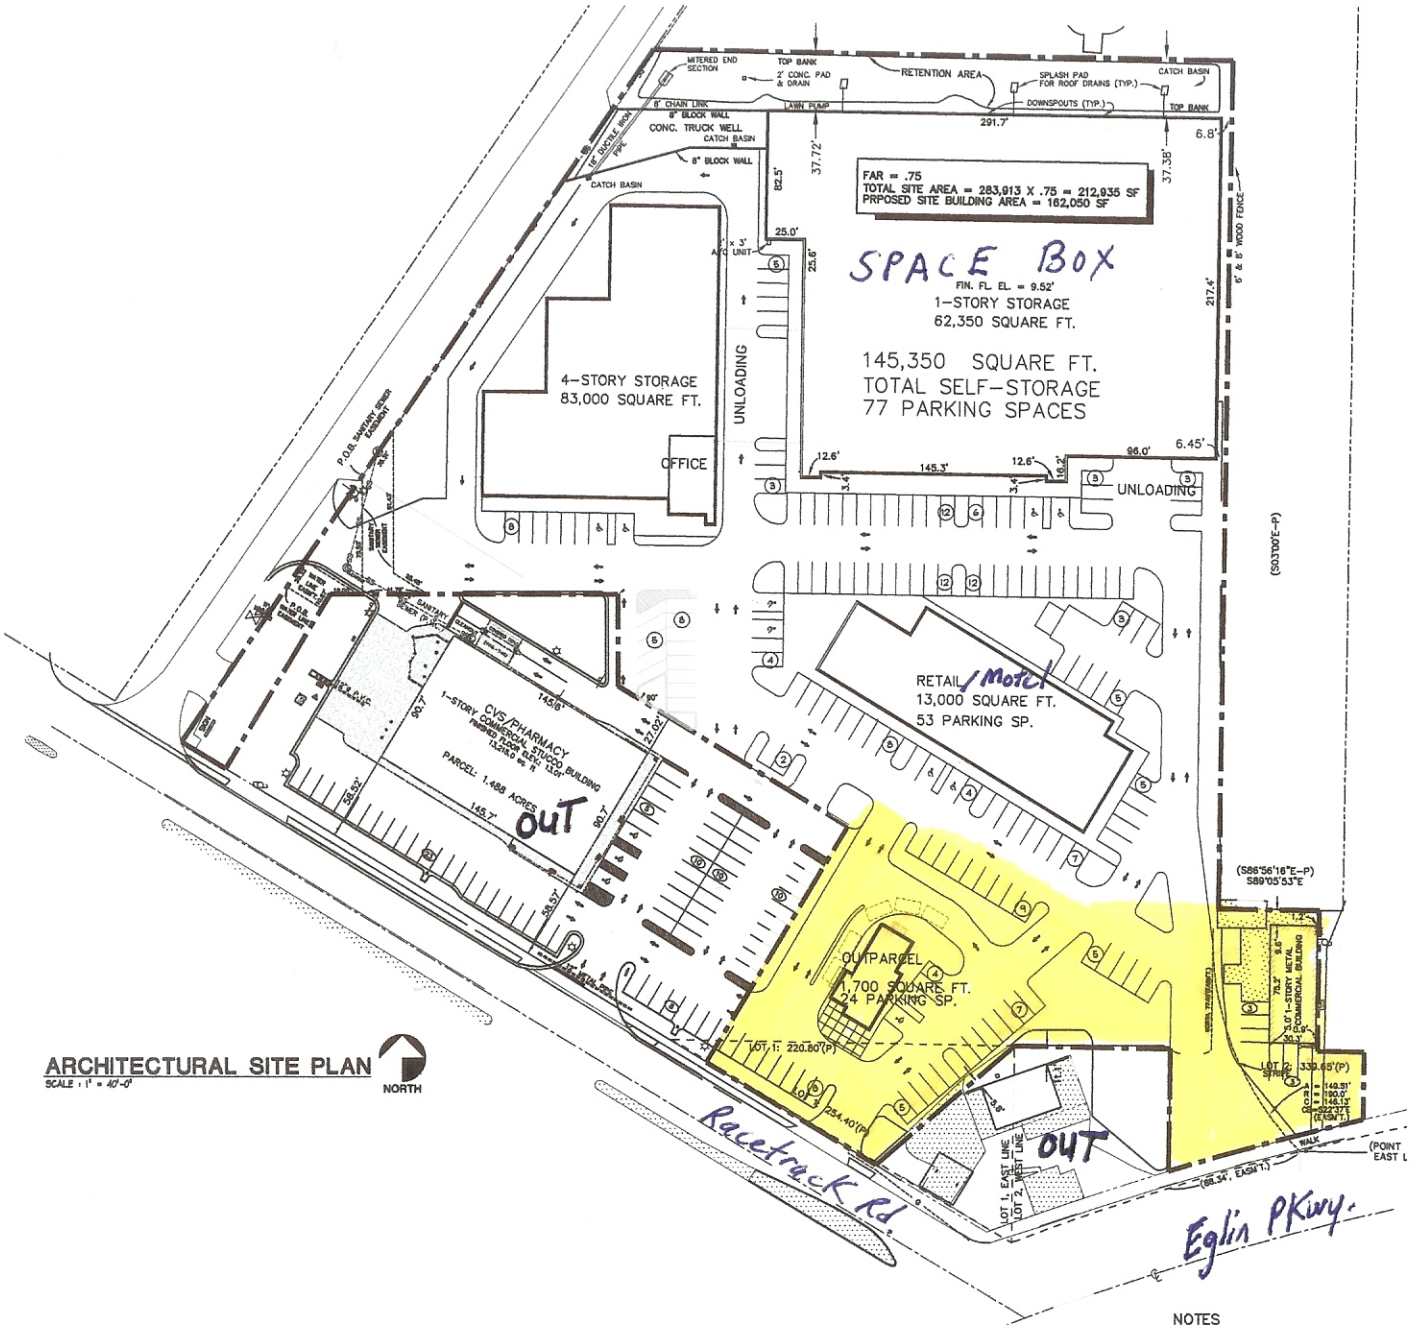

ARCHITECTURAL SITE PLAN
SCALE : 1" = 40'-0"
NORTH